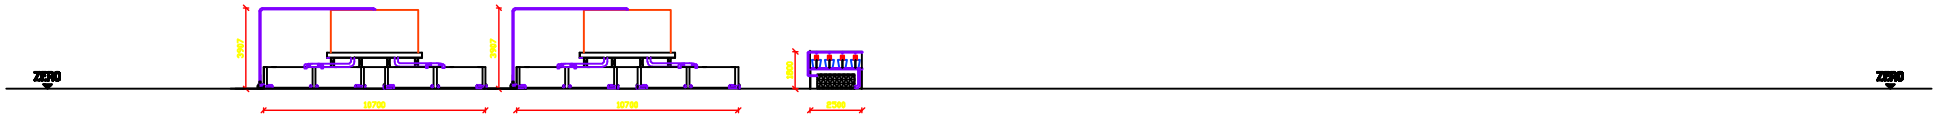

Cross section B B

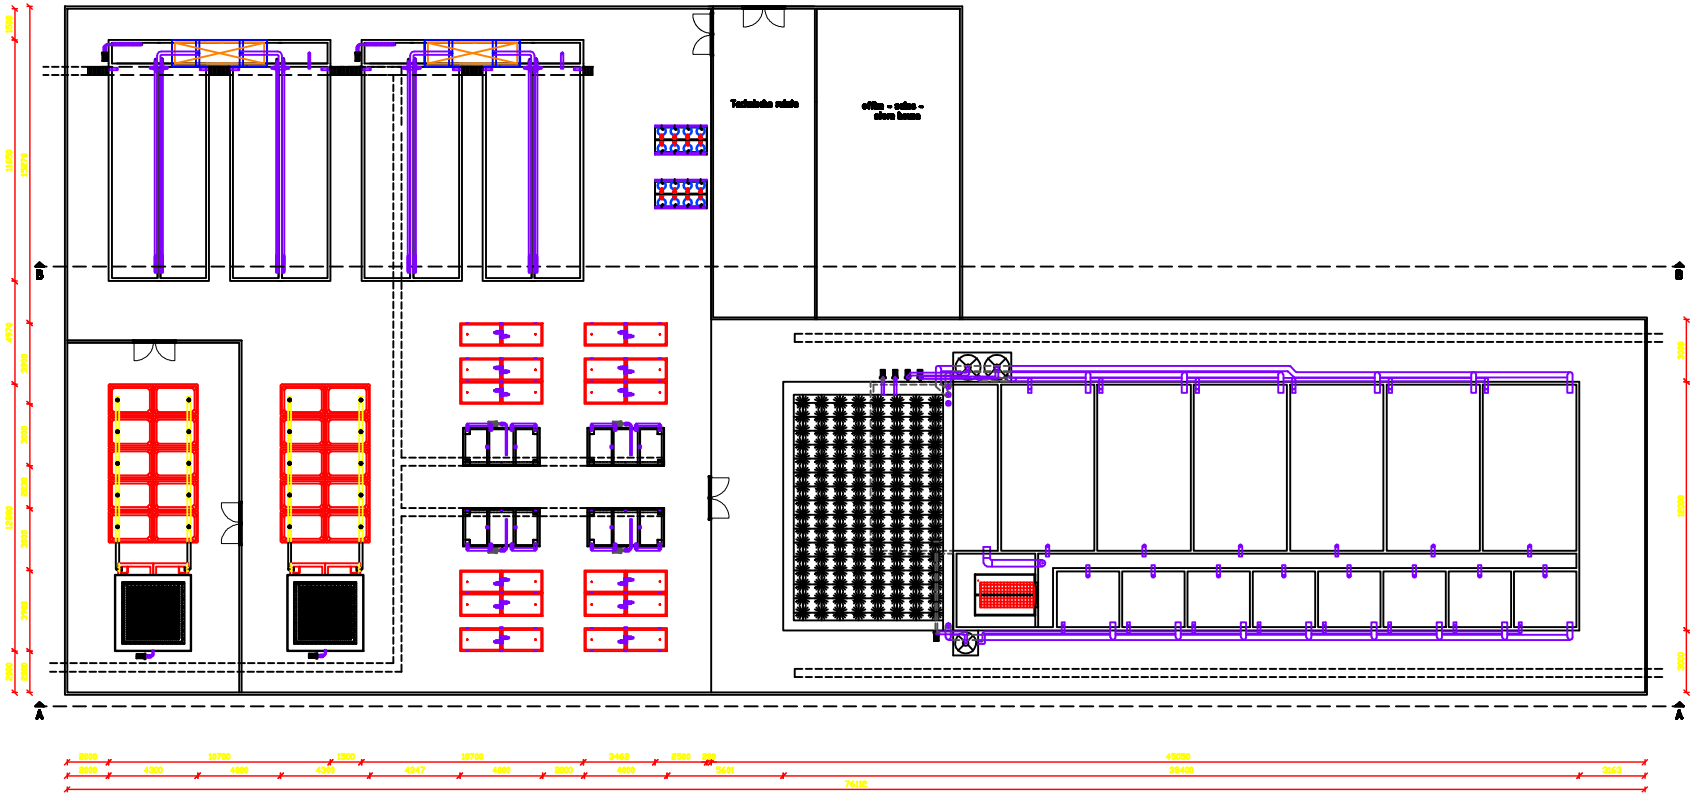

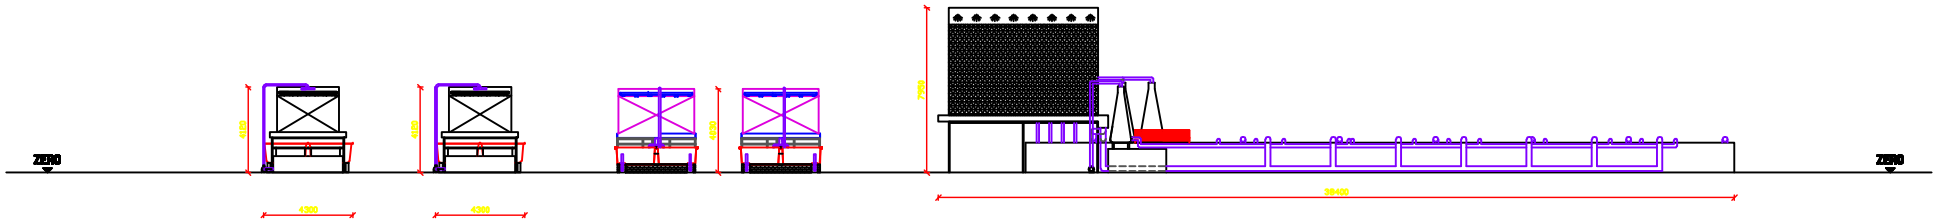

Side view A A